Name of work :- PROVIDING AND LAYING HDPE WATER LINE IN MUTHYALANAGAR BLOCK - 3

IN J.P. PARK WARD NO 17

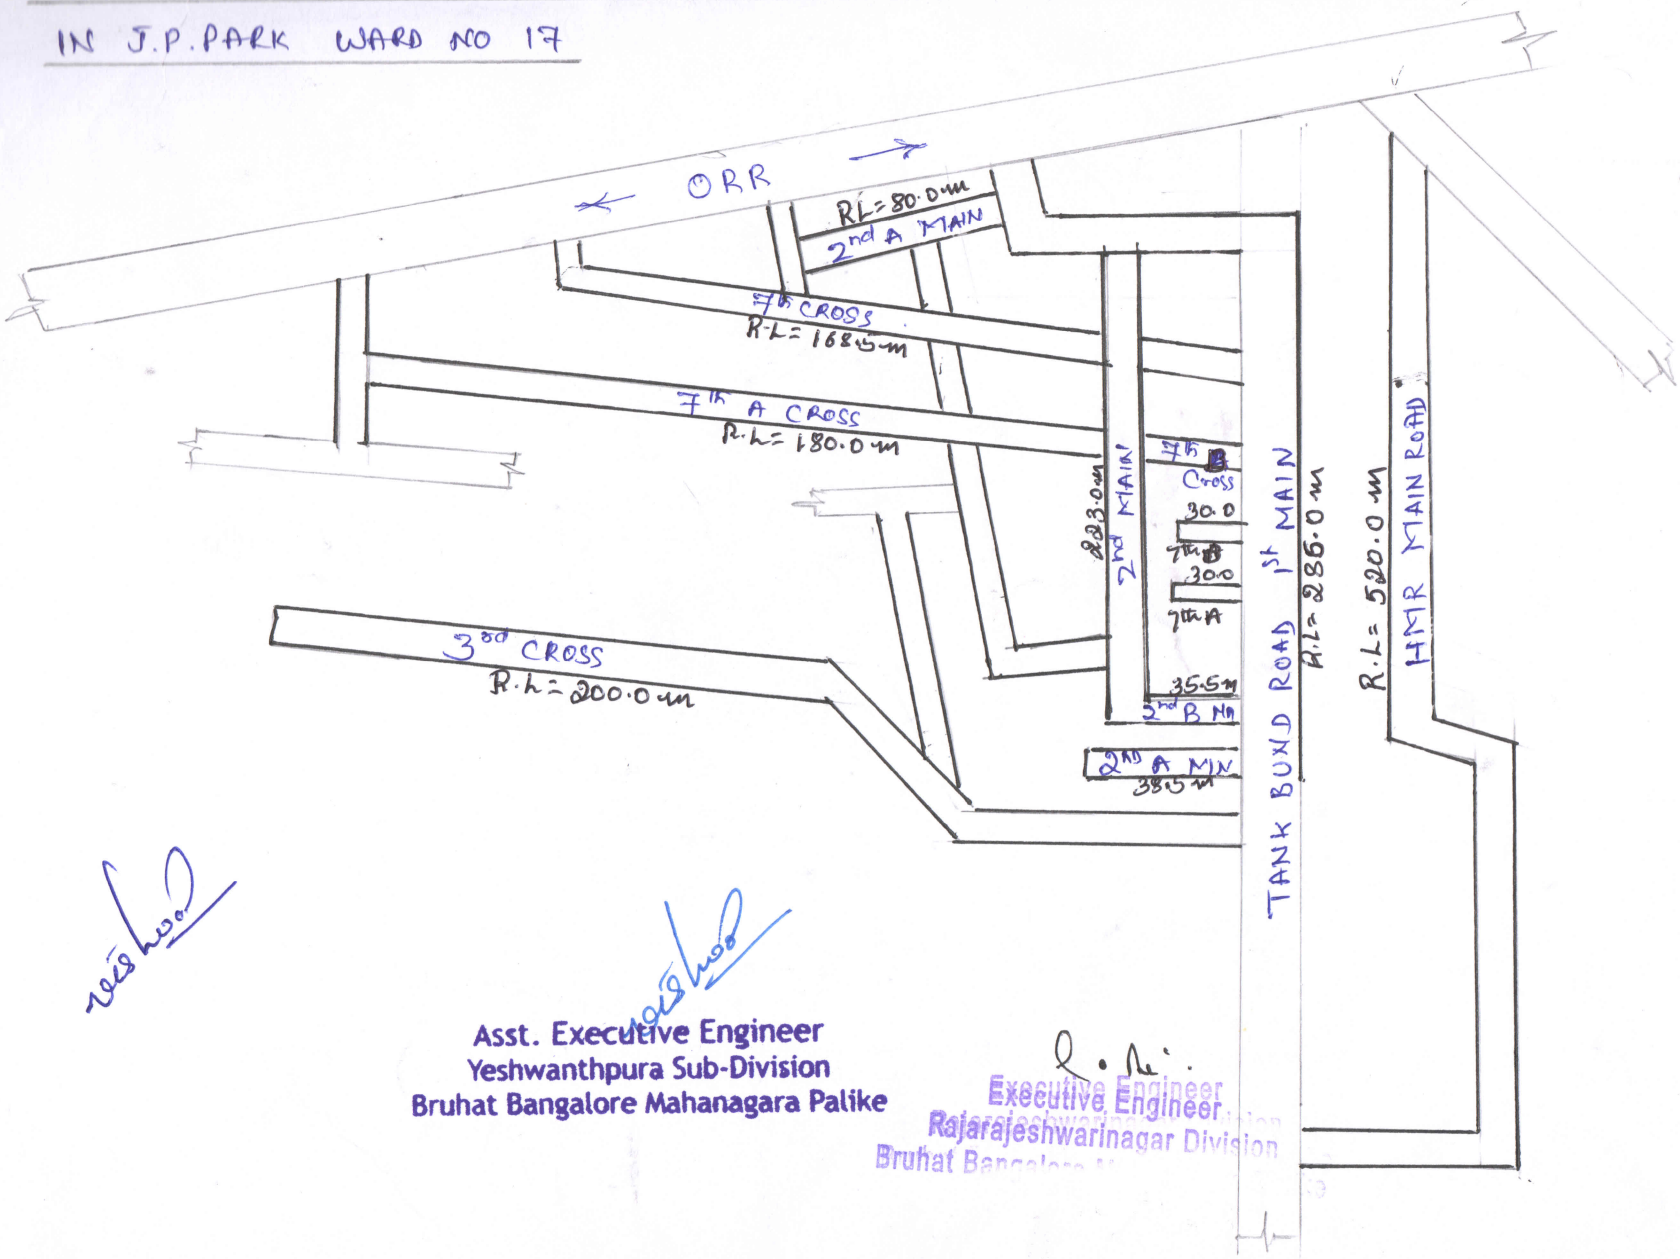

Asst. Executive Engineer
Yeshwanthpura Sub-Division
Bruhat Bangalore Mahanagara Palike

Executive Engineer
Rajarajeshwarinagar Division
Bruhat Bangalore